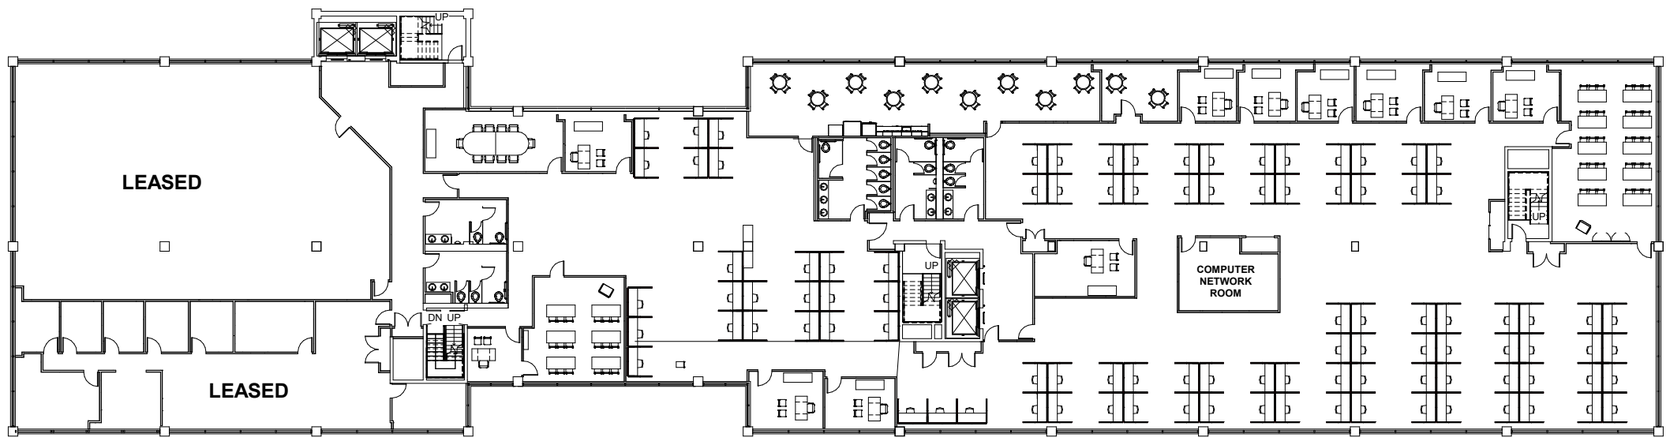

② FOURTH FLOOR PLAN
1/16" = 1'-0"

5/9/2020 1:31:42 PM

X:\MARKETING FOLDER\127 WASHINGTON AVENUE\FOURTH FLOOR\AVALIBLE SPACE FOURTH FLOOR.rvt

CANDID GROUP
Real Estate Development, Management & Brokerage

Project:

AVALIBLE SPACE

127 Washington Avenue
North Haven, Connecticut

Prepared For:

CANDID GROUP

Project No: 2020.14

DOUGLAS J. ROBERTS – ARCHITECT

110 Washington Avenue
Fourth Floor
North Haven, CT 06473

Tel: 203.234.6368
Email: droberts - architect@outlook.com

Key Plan

Do not scale dimensions from drawings.
Site verify all dimensions prior to construction
Report all discrepancies to Architect immediately
This drawing is to be read in conjunction with all relevant documents and drawings

REVISION SCHEDULE

REVISION	DESCRIPTION	DATE

Drawing By: Author
Drawing Date: May 6, 2020
Reviewed By: Checker
Project No: 2020.14
Scale: 1/16" = 1'-0"

Sheet Title:

FOURTH FLOOR LEVEL PLAN

Original drawing is ANSI - D.
Do not scale contents of this drawing.

Sheet Number: A-104

Revision: