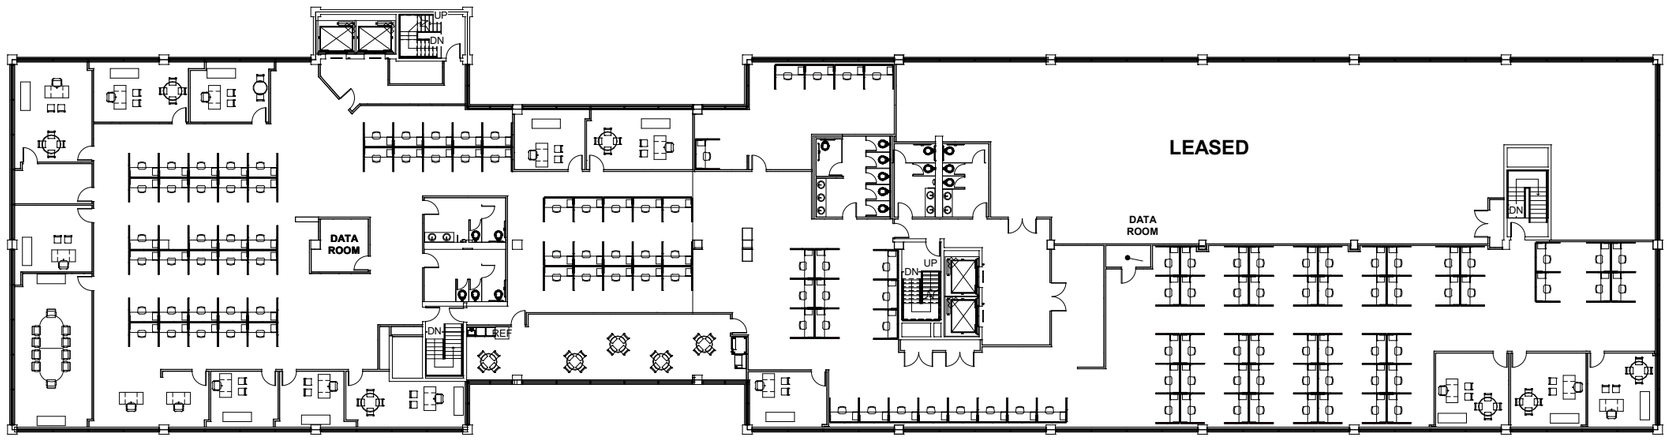


1 FIFTH FLOOR LEVEL PLAN
1/16" = 1'-0"

5/6/2020 1:28:07 PM
X:\MARKETING FOLDER\127 WASHINGTON AVENUE\FIFTH FLOOR\AVALIBLE SPACE FIFTH FLOOR LEVEL.rvt

CANDID GROUP
Real Estate Development, Management & Brokerage

Project:

**AVALIBLE SPACE**

127 Washington Avenue
North Haven, Connecticut

Prepared For:
**CANDID GROUP**

Project No: 2020.14

**DOUGLAS J. ROBERTS - ARCHITECT**

110 Washington Avenue
Fourth Floor
North Haven, CT 06473

Tel: 203.234.6368
Email: droberts - architect@outlook.com

Key Plan

Do not scale dimensions from drawings
Site verify all dimensions prior to construction
Report all discrepancies to Architect immediately
This drawing is to be read in conjunction with all relevant documents and drawings

**REVISION SCHEDULE**

| REVISION | DESCRIPTION | DATE |
|---|---|---|

Drawing By: Douglas J. Roberts, AIA
Drawing Date: May 6, 2020
Reviewed By: DJR
Project No: 2020.14
Scale: 1/16" = 1'-0"

Sheet Title:
FIFTH FLOOR LEVEL PLAN

Original drawing is ANSI - D.
Do not scale contents of this drawing.

Sheet Number: A-105
Revision: